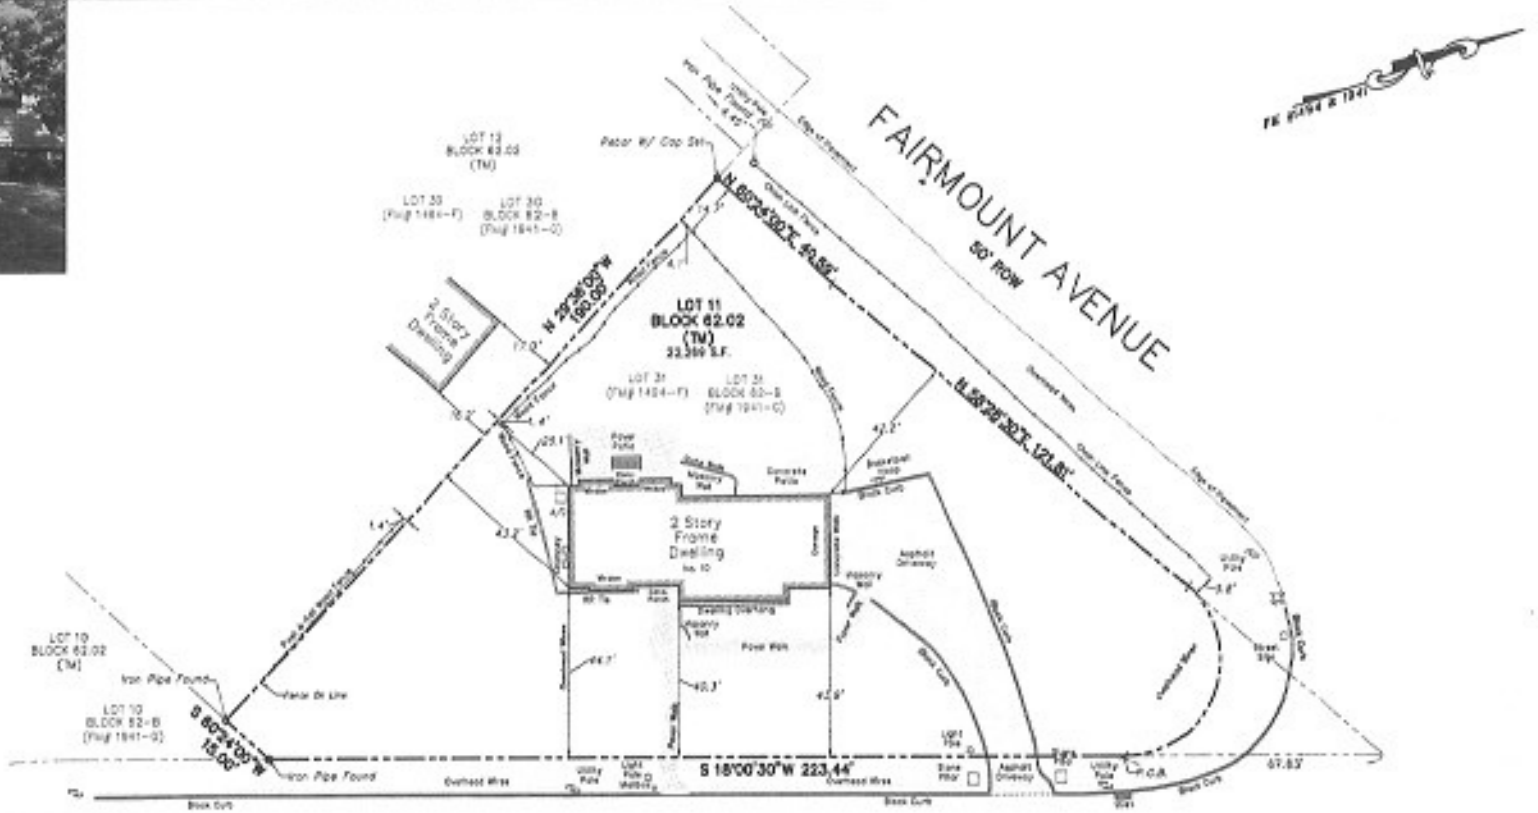

This survey certified to:
Joyce M. Thomas J. Wilson

KNOWN AND DESIGNATED as Lot 11 as shown on a certain map entitled, "Map of Chatham Ridge, Section No. 2, Township of Chatham, Morris County, New Jersey, dated April 15, 1954" filed in the Morris County Clerk's Office on July 12, 1954 as Map No. 1484-F

KNOWN AND DESIGNATED as Lot 11 Block 62-B as shown on a certain map entitled, "Revised Map of Chatham Ridge, Section No. 2, Township of Chatham, Morris County, New Jersey, Scale 1" = 50', December 1958, Carl B. Scherzer, P.E. and Land Surveyor" filed in the Morris County Clerk's Office on January 21, 1959 as Map No. 1941-C

This survey references:
Deed Book 3332 Page 154
Deed Book 3862 Page 107
Morris County Filed Map No. 1484-F
Morris County Filed Map No. 1941-C
Survey of Lot 11 Block 62.02 by Carl B. Scherzer, dated December 1958
Survey of Lot 11 Block 62.02 by North Star Land Surveying, Provided by Homeowner

Notes:
Field Survey Performed on 07/16/19
Subject to an accurate title search
Subject to documents of record
Survey performed without the benefit of a complete title search and subject to municipal restrictions, easements of record and other facts that a title search may disclose

I declare that the plan is based on actual field survey performed by Lakeland Surveying, Inc. under my direct supervision, in accordance with N.J.A.C. 13:40-5.1 and to the best of my professional knowledge, information and belief, correctly represents the conditions found on the date of the field survey, except such easements, if any, before the surface of the lands not visible. This declaration is given solely for the above named parties for this transaction only and is not transferable. Nothing is held only if signed and original raised seal of the undersigned professional. This plan is made to provide information as to the total square or that it may have title to the land shown hereon.

Set Front Property Corner by JMC: Dated July 16, 2019

SURVEY OF PROPERTY
Tax Lot 11 - Block 62.02
10 Ramapo Trail, Township of Chatham
Morris County, New Jersey

PROJECT NUMBER: 191125
REFERENCE NUMBER: Cad In

FIELD: JMO	DRN BY: JMC	CHECKED: MJC	DATE: 07/16/19	SCALE: 1"=30'

Lakeland Surveying
Certificate of Authorization #24GA28019900
117 Hibernia Avenue | Rockaway | NJ | Ph: (973) 625-5670 | Fx: (973) 625-4121
www.LakelandSurveying.com

Marc J. Cifone
PROFESSIONAL LAND SURVEYOR

Jeffrey D. Moles
PROFESSIONAL LAND SURVEYOR

Marc J. Cifone N.J. P.L.S. Lic. No. 24GS04132900
Jeffrey D. Moles N.J. P.L.S. Lic. No. 24GS03008700

GRAPHIC SCALE
30 0 15 30 60 120
1 inch = 30 ft.