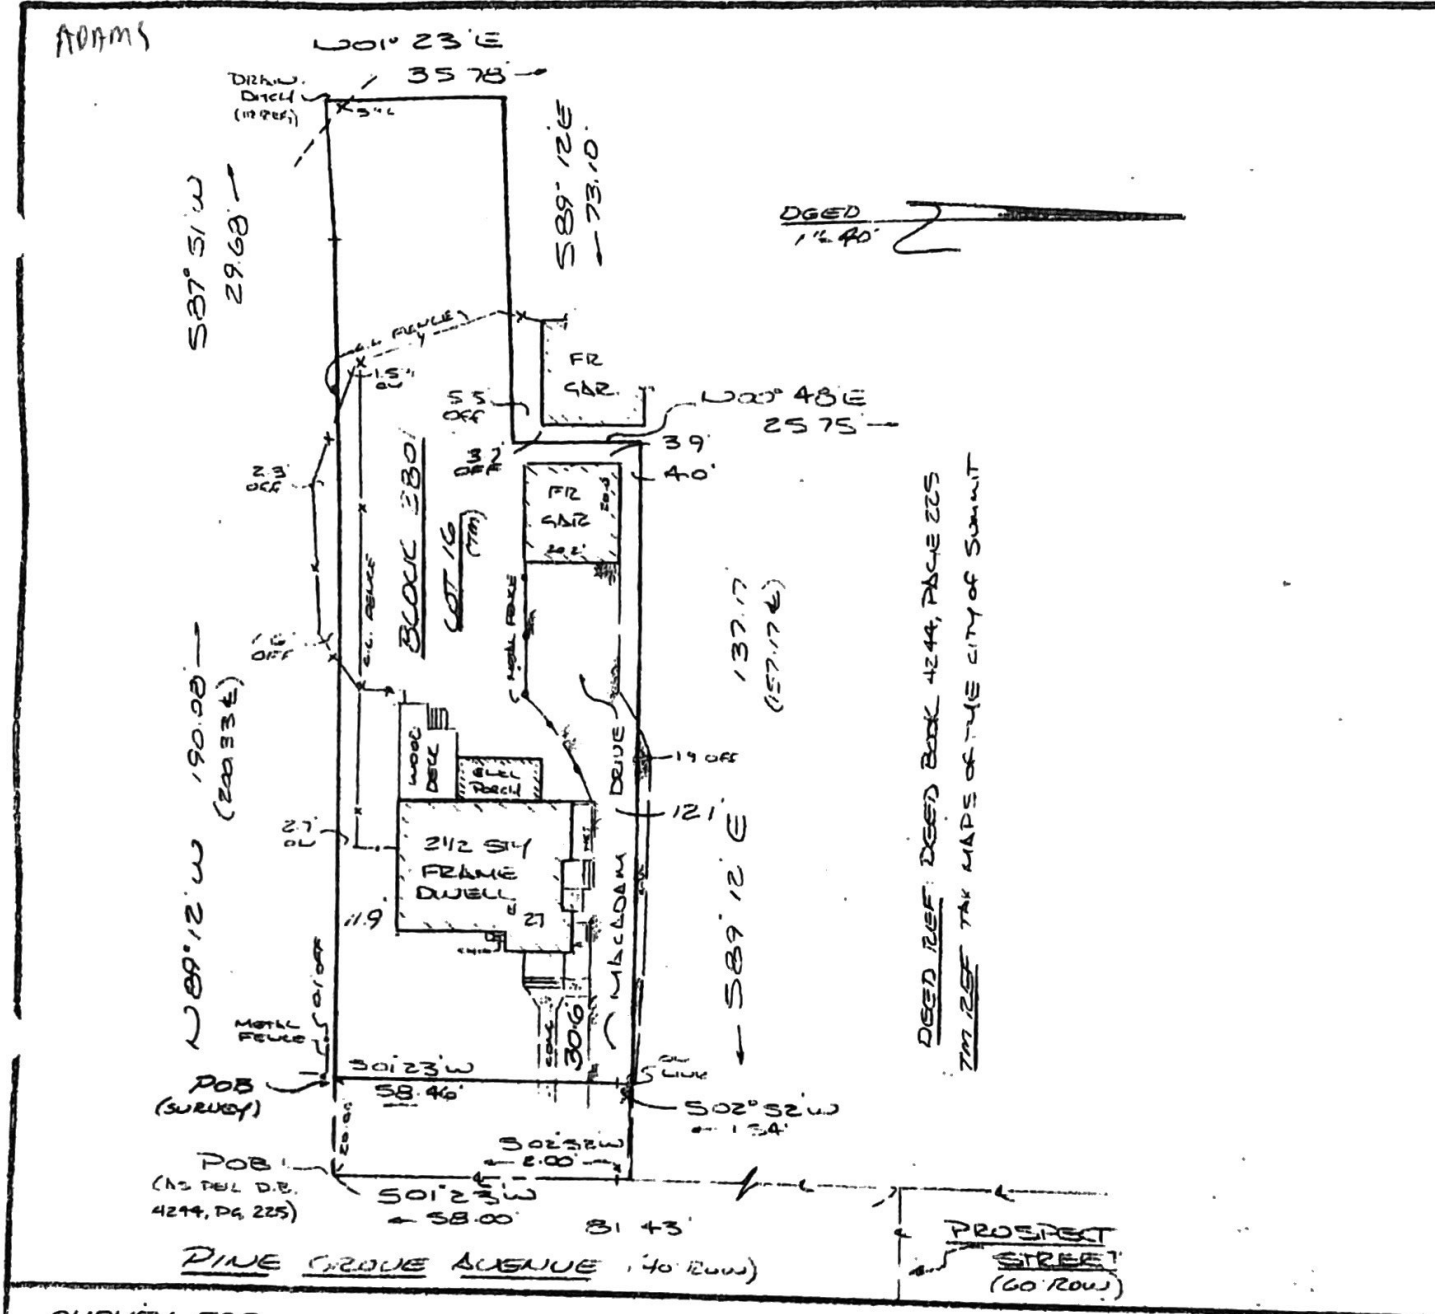

SURVEY FOR: GREGORY K. ADAMS AND JULIE ADAMS

LOCATED IN: CITY OF SUMMIT, UNION COUNTY, N.J.

THIS SURVEY IS CERTIFIED TO:

GREGORY K. ADAMS AND JULIE ADAMS,
WELLS FARGO HOME MORTGAGE, INC., ITS
SUCCESSORS AND/OR ASSIGNS,
FIDELITY NATIONAL TITLE INSURANCE COMPANY
CHASE, ESQ.

PROPERTY CORNERS HAVE NOT BEEN SET PER WRITTEN CONTRACTUAL AGREEMENT WITH "ULTIMATE USER"(OWNER) PURSUANT TO N.J.A.C. 13:40-5.1(d)

Drawn by JJC Checked by LTK Job No. 1655 Date 5-24-04 Scale 1"=40'

AEBT SURVEYING
9 LOCUST AVENUE
PISCATAWAY, N.J.
(732)-356-6337

LEONARD T. KUPST
N.J.P.L.S. #33542