Job No. 719-52

DEED REFERENCE:

BOOK 6201 PAGE 900, FILED IN THE ESSEX COUNTY REGISTER'S OFFICE.

- PROPERTY CORNERS NOT SET AS PER CONTRACTUAL ARRANGEMENT

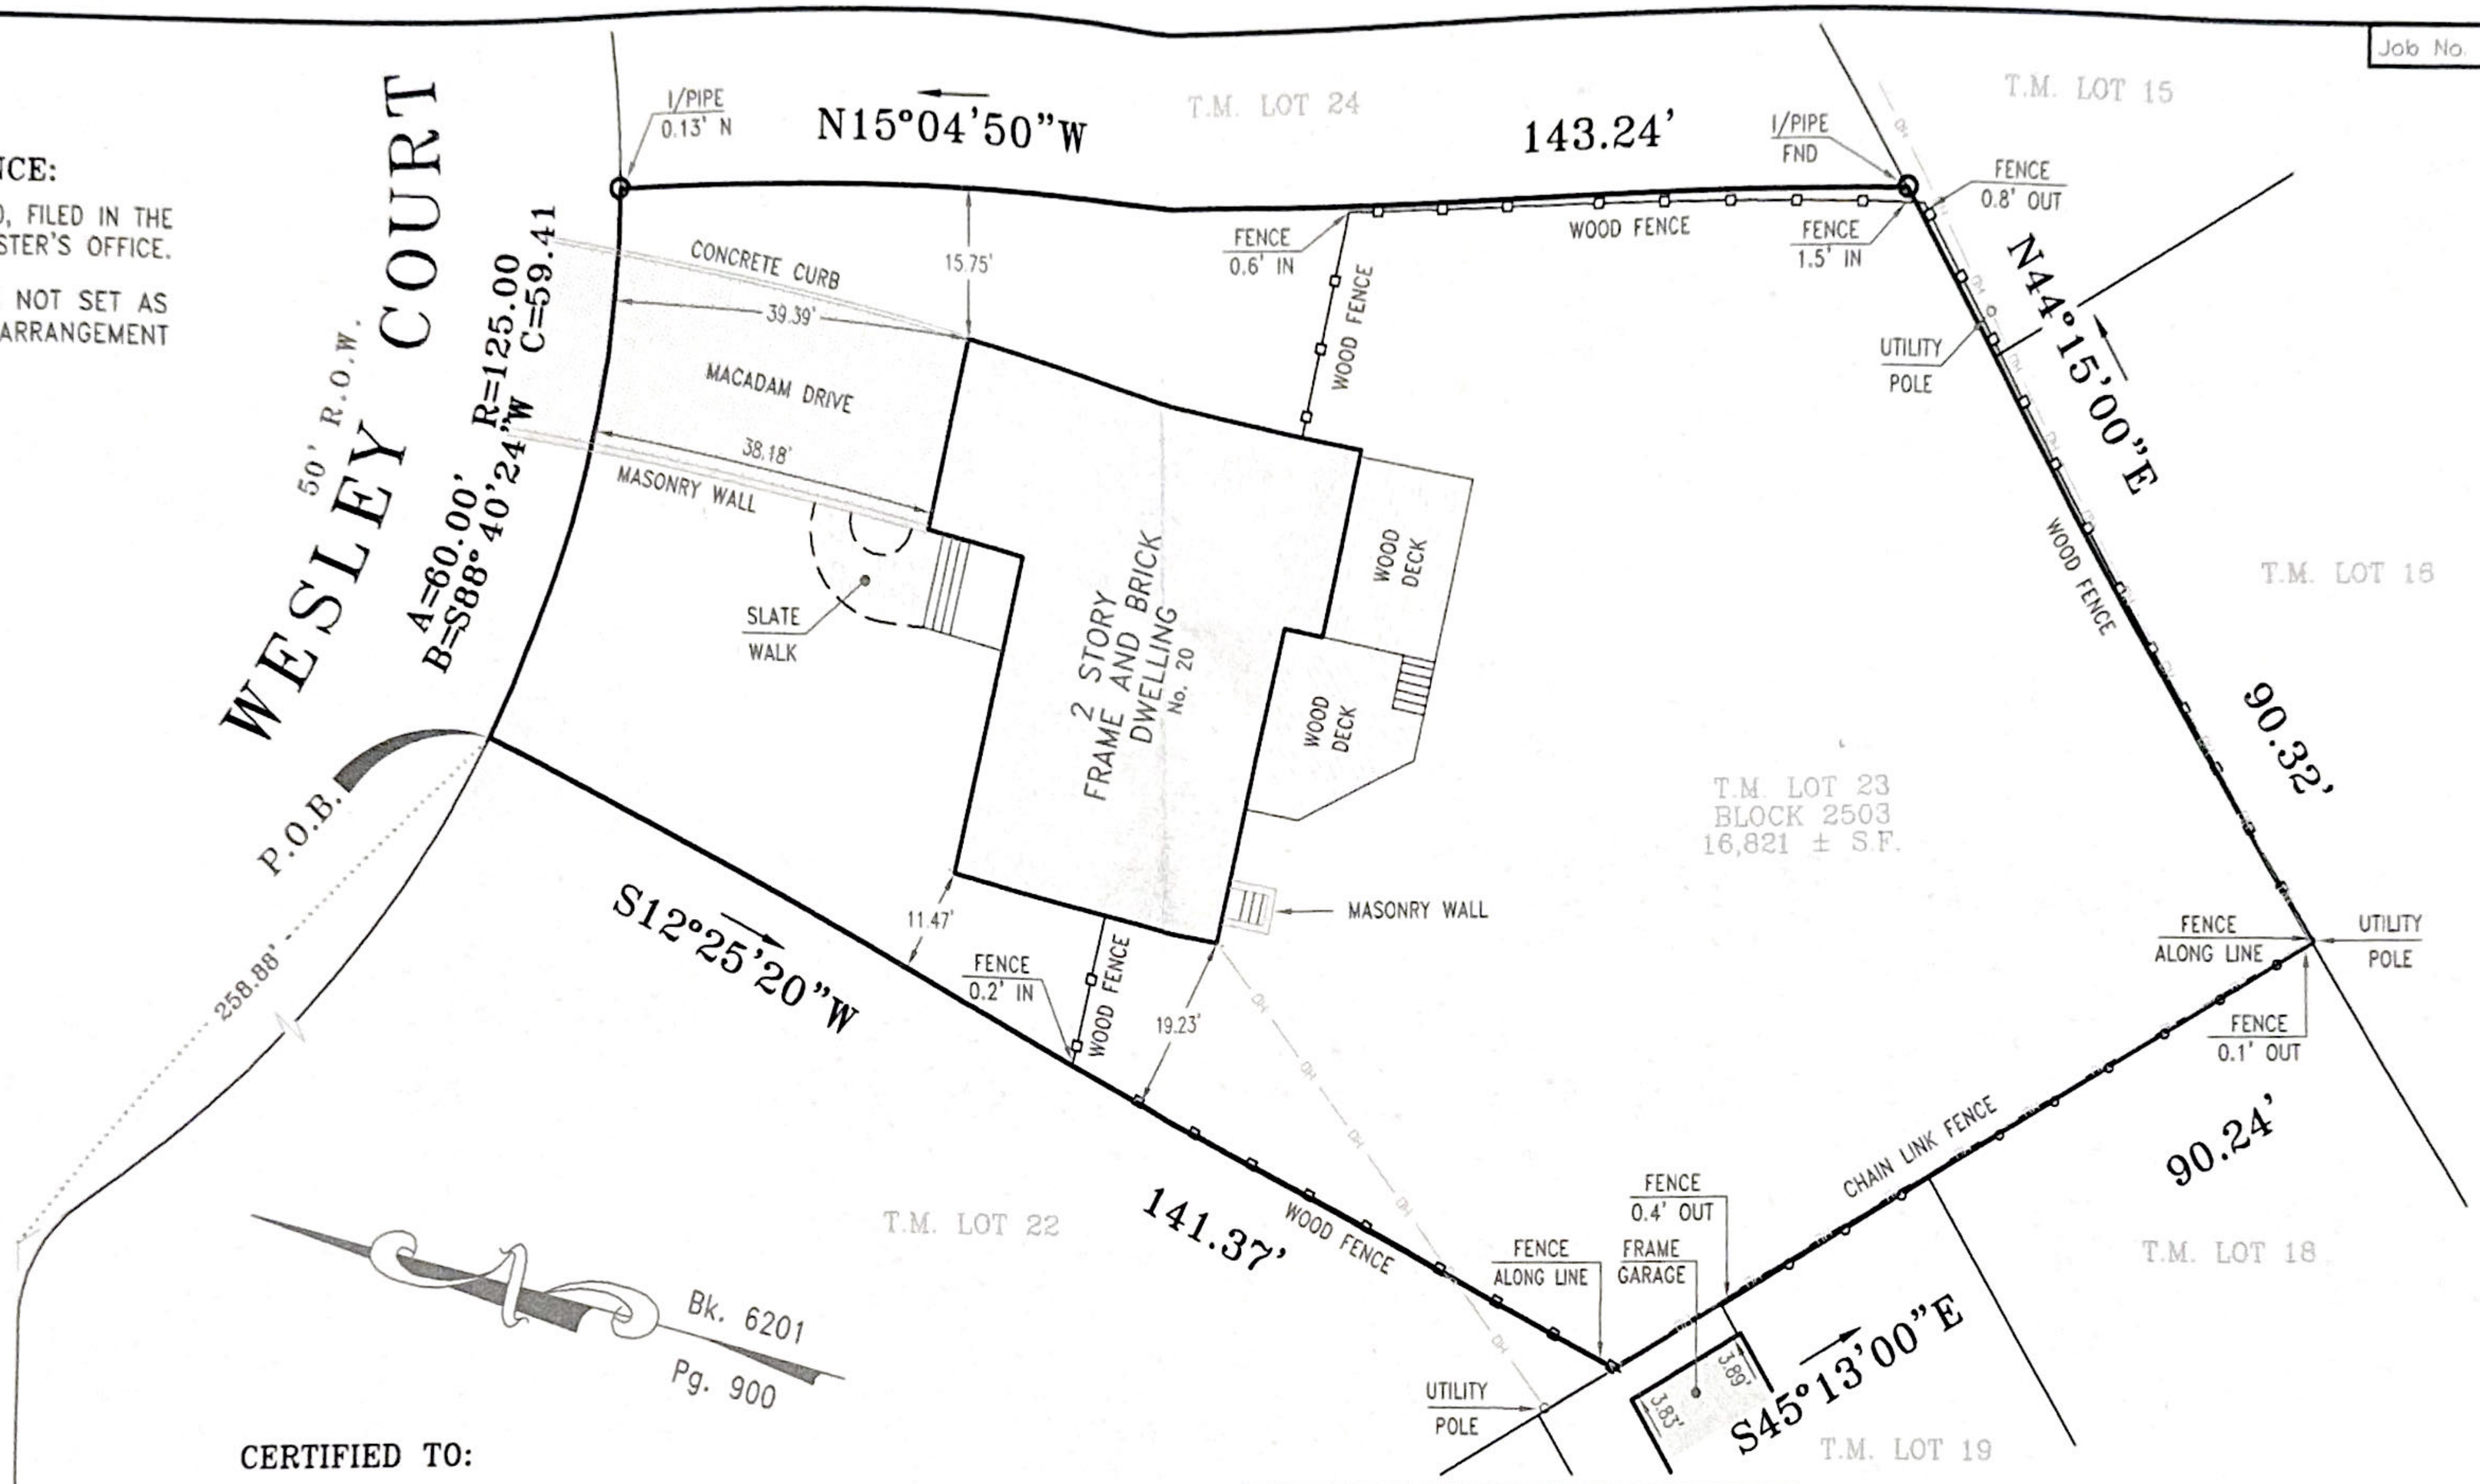

CERTIFIED TO:

- SCOTT D. MORGAN AND SUSAN ALBERT, HUSBAND AND WIFE
- WELLS FARGO BANK, N.A., ITS SUCCESSORS AND/OR ASSIGNS AS THEIR INTEREST MAY APPEAR
- WEICHERT TITLE AGENCY, (TITLE No. W-95427-F)
- FIDELITY NATIONAL TITLE INSURANCE COMPANY
- MANDEL & SAWYER, P.C.
  JEFFREY E. MANDEL, ESQ.

JAMES P.DEADY
PROFESSIONAL LAND SURVEYOR and PLANNER
MAIN STREET
BEDMINSTER
(908) 234-9296
P.O. BOX 942
FAR HILLS, N.J.
07931

REVISIONS	DATE

Scale: 1"=20'
Date: 01/09/06
Dwn. By: M.M.
Chk'd By: J.P.D.
Job No. 719-52
BK 213 PG 150

SURVEY
of
TAX LOT 23-BLOCK 2503
LOCATED IN THE
TOWNSHIP OF SOUTH ORANGE VILLAGE
ESSEX COUNTY, NEW JERSEY

BY: James P. Deady
James P. Deady N.J.P.L.S. Lic. No 22413