NO. 7267

TAX MAP: BLOCK 26.01, LOT 36

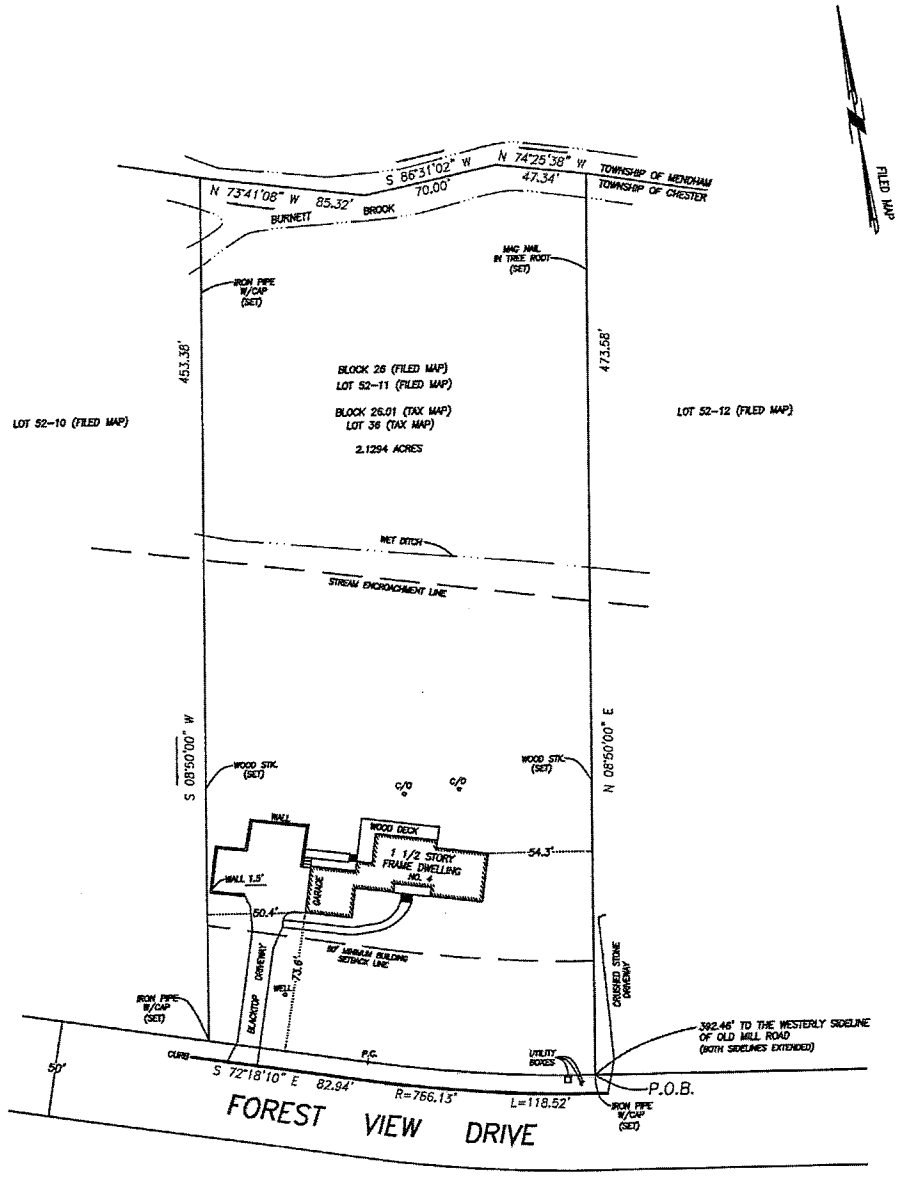

NOTES:
CORNER MARKERS IN AS INDICATED.

SURVEY OF PROPERTY

SITUATE IN: TOWNSHIP OF CHESTER, MORRIS COUNTY, NEW JERSEY

REFERENCE: MAP ENTITLED "MAP OF FOREST VIEW" DATED JULY 29, 1971 AND FILED IN THE MORRIS COUNTY CLERK'S OFFICE ON SEPTEMBER 29, 1971 AS MAP NO. 3166

SUBJECT TO MUNICIPAL RESTRICTIONS, EASEMENTS OF RECORD AND OTHER FACTS WHICH A TITLE SEARCH MIGHT DISCLOSE. CERTIFIED TO BE IN ACCORDANCE WITH ALL PERTINENT NEW JERSEY LAWS AND REGULATIONS AND WITH CURRENT ACCURACY STANDARDS TO:

STEVEN RAUSCHKOLB AND TONI ANN RAUSCHKOLB, HUSBAND AND WIFE
NJ LENDERS CORP., ITS SUCCESSORS AND/OR ASSIGNS AS THEIR INTEREST MAY APPEAR
CHICAGO TITLE INSURANCE COMPANY
VEZZONI & COSTELLO, L.L.C.

DATE AUGUST 17, 2006

Thomas C. Yeager N.J. Professional Land Surveyor #32655 N.J. Professional Planner #5450
Thomas C. Yeager & Associates
Professional Land Surveyor & Planner
63 Columbia Street
Wharton, New Jersey 07885
Phone No. 973-361-5331 Fax No. 973-361-5341

DRAWN BY PD | SCALE 1"=40' | JOB NO 7267

TITLE NO